12" Balustrade System

7-1/4" Manasses

Baluster

SKU: 58054

Product Material: Polyurethane/cPVC

Notes

- The Manasses balusters are produced using a galvanized steel pipe surrounded with a high density polyurethane filler.
- All balustrade parts come primed and ready to paint from the factory.
- Balusters are connected to top & bottom rails by drilling holes into the top & bottom rails and inserting the galvanized pipe through. See Installation Instructions.
- Clement baluster lengths & on center dimensions:
58054 - 28" - 7-1/2" O.C. Max
58055 - 34" - 7-1/2" O.C. Max
58056 - 40" - 7-1/2" O.C. Max
- Balusters have a 2" galvanized pipe inside for structural stability.
- HB&G is not responsible for any balustrade system that does not meet the requirements of the governing building code in the location where the system is installed.
- The 12" balustrade system is produced using a PVC pipe surrounded by a high density polyurethane foam.
- Top & Bottom Rails come in lengths of 8'-0",10'-0", & 12'-0" lengths. A support block should be used every 4'-0" span.
- All balustrade parts come primed and ready to paint from the factory.
- Balustrade must be primed and painted after installation on jobsite. If balustrade is not primed and painted it will turn a yellowish color due to UV rays. DO NOT paint columns using dark colors (dark colors are considered any color that falls within the L values of 56 to 0). Follow paint manufacturer's instructions for priming and finishing of fiberglass composite column and polyurethane cap and base.

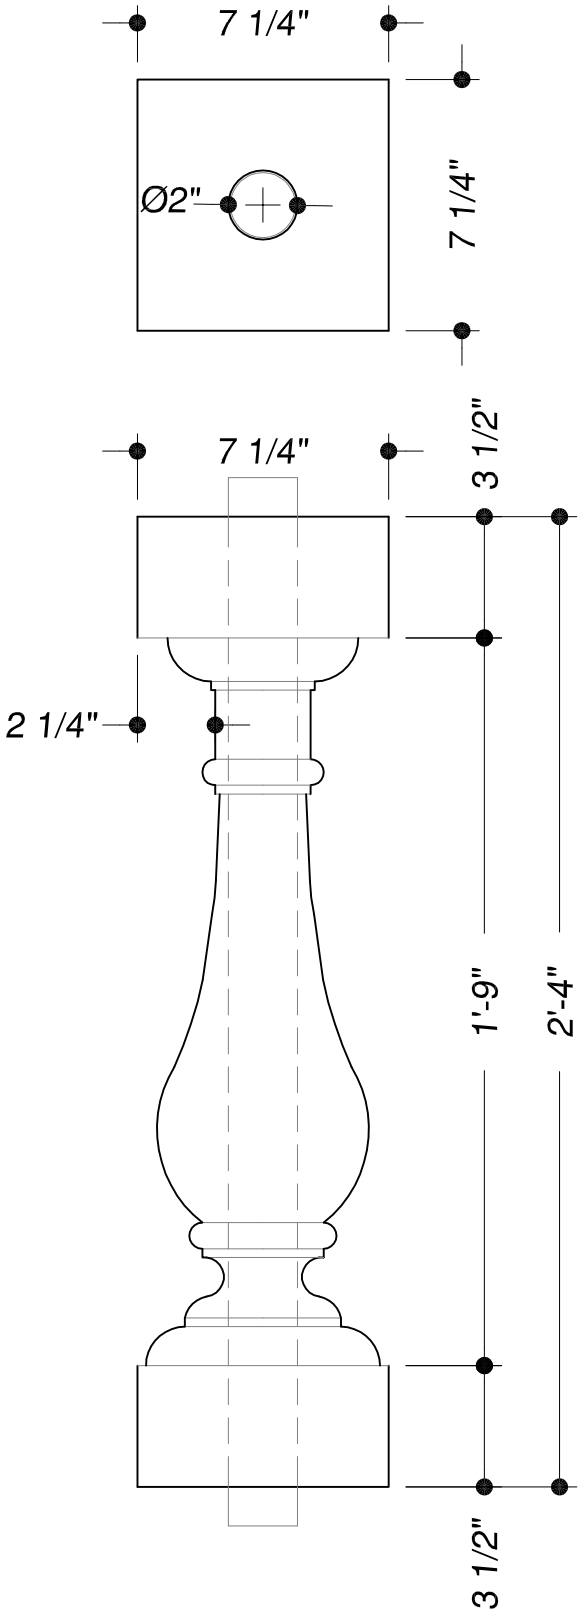

Drawn by: CAG
Date: 15 May 2019
Scale: NTS

HB&G Building Products
1015 Brundidge Blvd.
P.O. Box 589
Troy, Alabama 36081
334.566.5000
Fax 334.566.4626
www.hbgcolumns.com