Entry Arbor							
Arbor		Rafter		Purlin		Column	
Width:	12'-0"	Qty:	2	Qty:	11	Round PermaCast	
Depth:	3'-0"	Size:	2"x8"x12'-0"	Size:	2"x8"x3"-0"	Dia.:	10"
		Tail:	Napa	Tail:	Napa	Height:	8'-0"

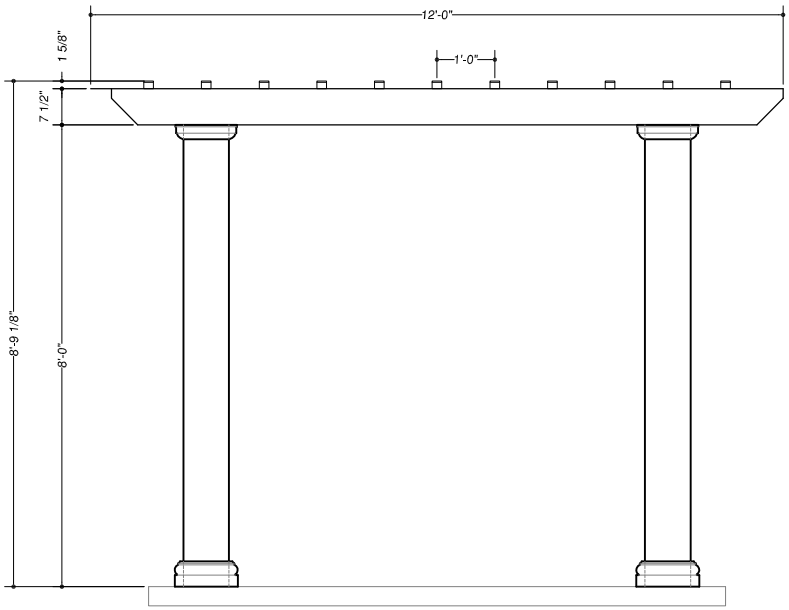

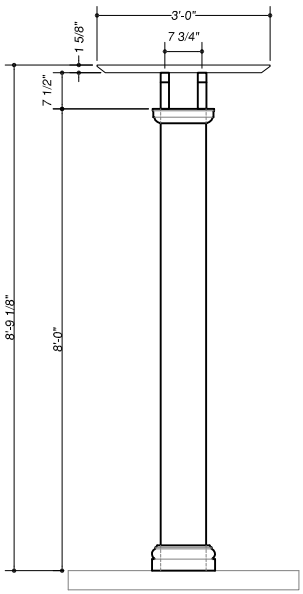

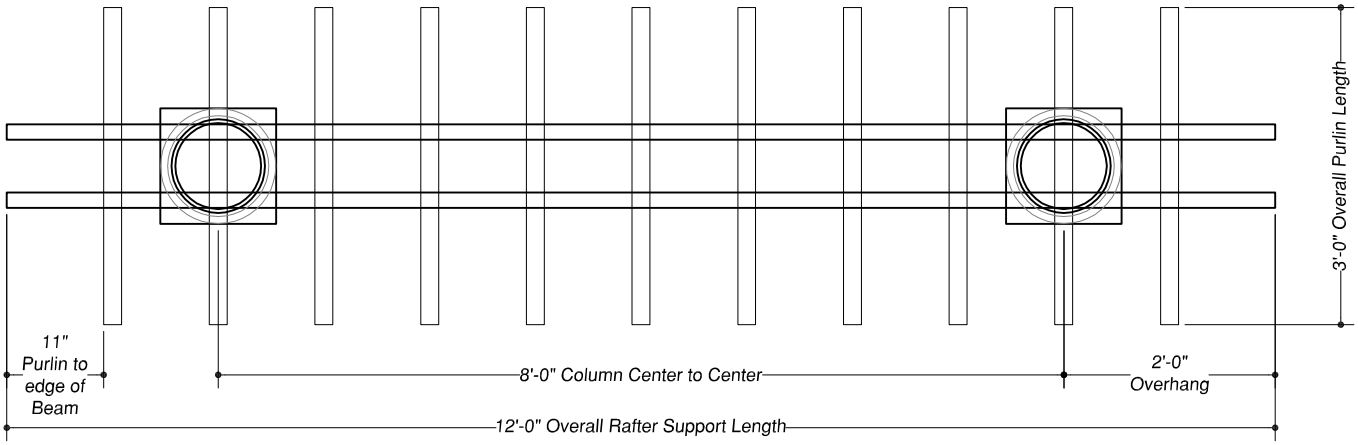

STOCK NUMBER: H911011

PRODUCT MATERIAL: Arbor-Pultruded Fiberglass, Column-FRP

NOTES: -
-

Drawn By: CAG
Date: 22 May 2019
Revised: .
Scale: Not to Scale
Dwg #: 12'x3' Entry Arbor - round.dwg
Sheet 1 of 1

Outdoor Living
12'-0"x3'-0" Entry Arbor
-

HB&G Building Products
1015 Brundidge Blvd.
P.O. Box 589
Troy, Alabama 36081
334.566.5000
Fax 334.566.4629
www.hbgcolumns.com