Entry Arbor							
Arbor		Rafter		Purlin		Column	
Width:	12'-0"	Qty:	2	Qty:	11	Square PermaCast	
Depth:	3'-0"	Size:	2"x8"x12'-0"	Size:	2"x2"x3'-0"	Dia.:	10"
		Tail:	Napa	Tail:	Napa	Height:	8'-0"

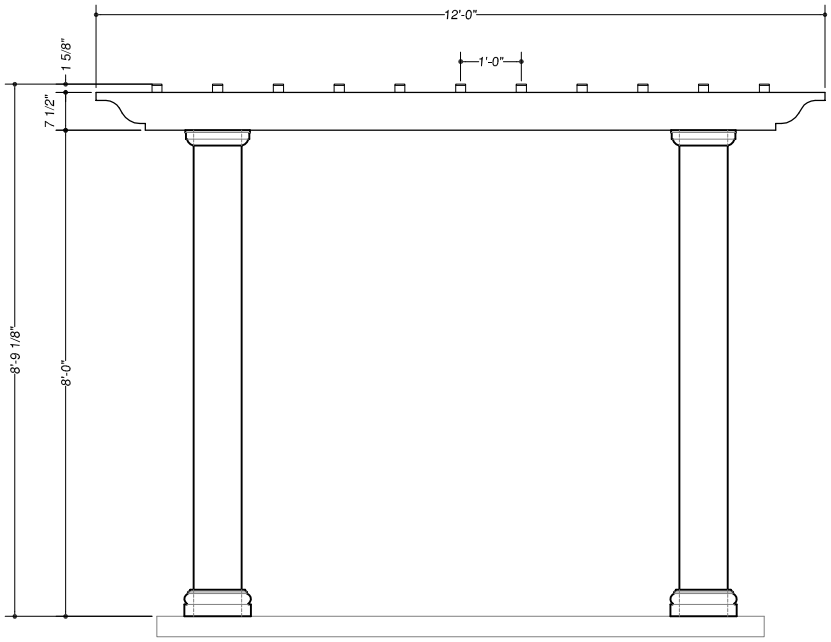

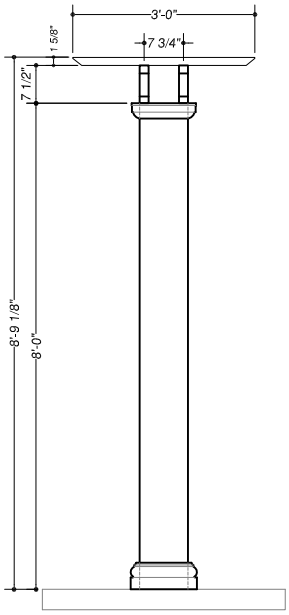

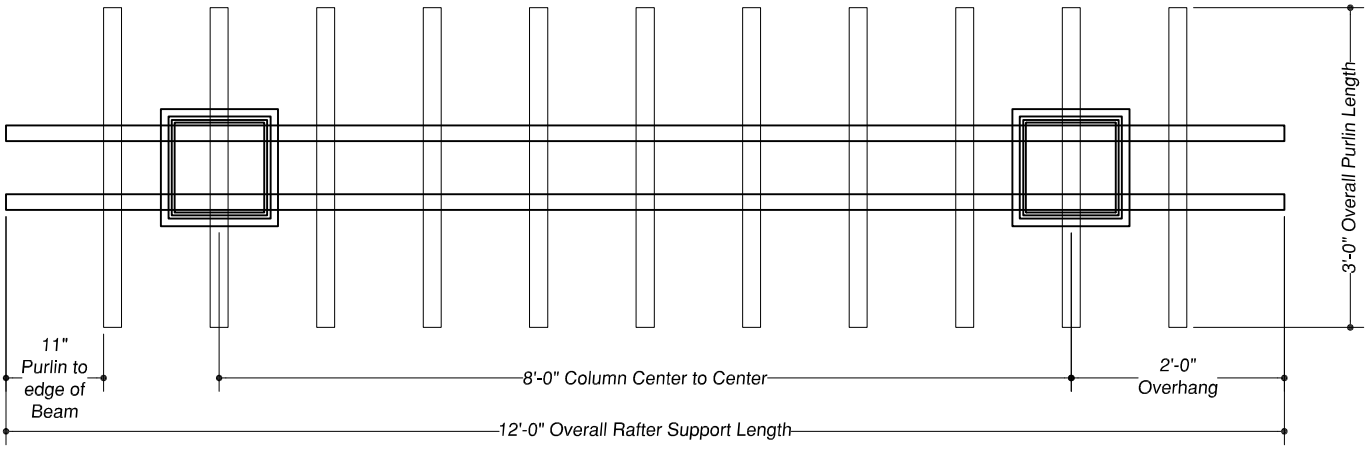

STOCK NUMBER: -

-

QUANTITY: -

PRODUCT MATERIAL: Arbor-Pultruded Fiberglass, Column-FRP

ORDER: -

NOTES: -

-

Custom product is non-refundable once production starts.

Approved by: Date:

All dimensions are based on information provided for HB&G. Contractor/Owner shall verify all dimensions. Signee accepts all dimensional liability upon signature.

Drawn By: CAG
Date: 22 May 2019
Revised: .
Scale: Not to Scale
Dwg #: 12'x3' Entry Arbor - square.dwg
Sheet 1 of 1

Outdoor Living

12"-0"x3'-0" Entry Arbor

HB&G Building Products
1015 Brundidge Blvd.
P.O. Box 589
Troy, Alabama 36081
334.566.5000
Fax 334.566.4629
www.hbgcolumns.com