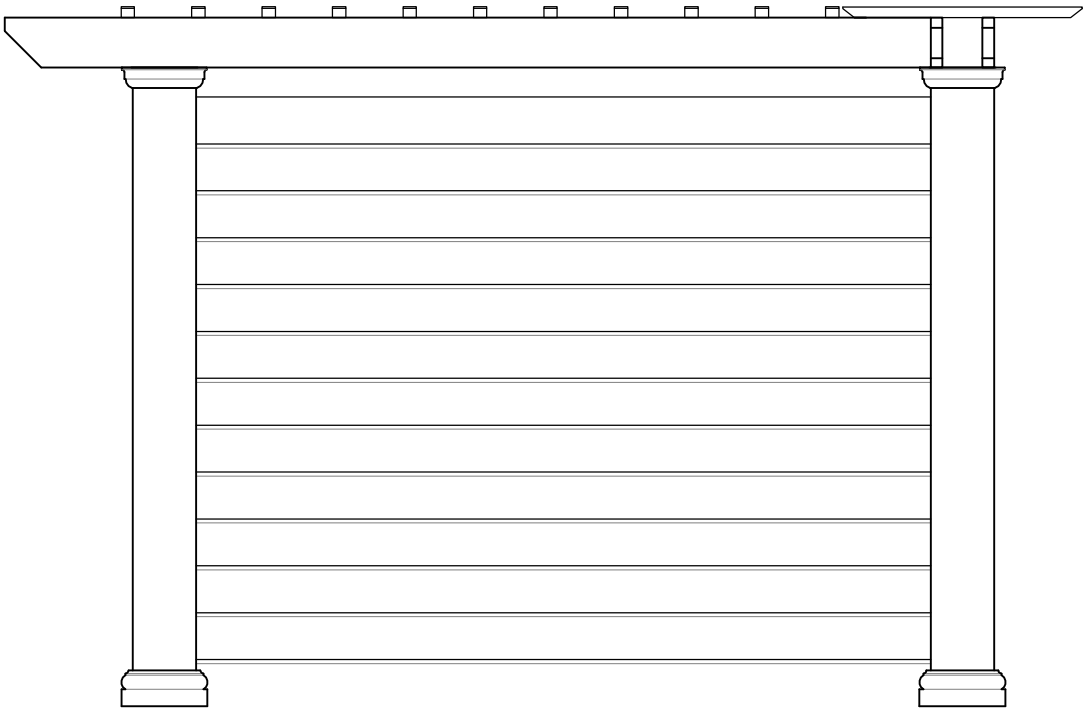

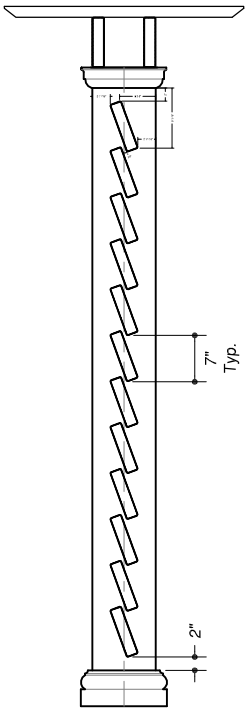

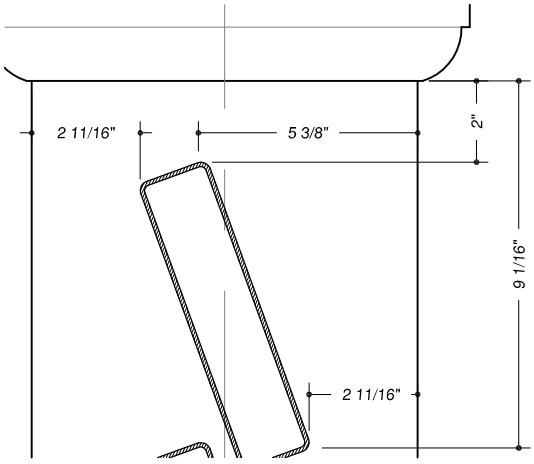

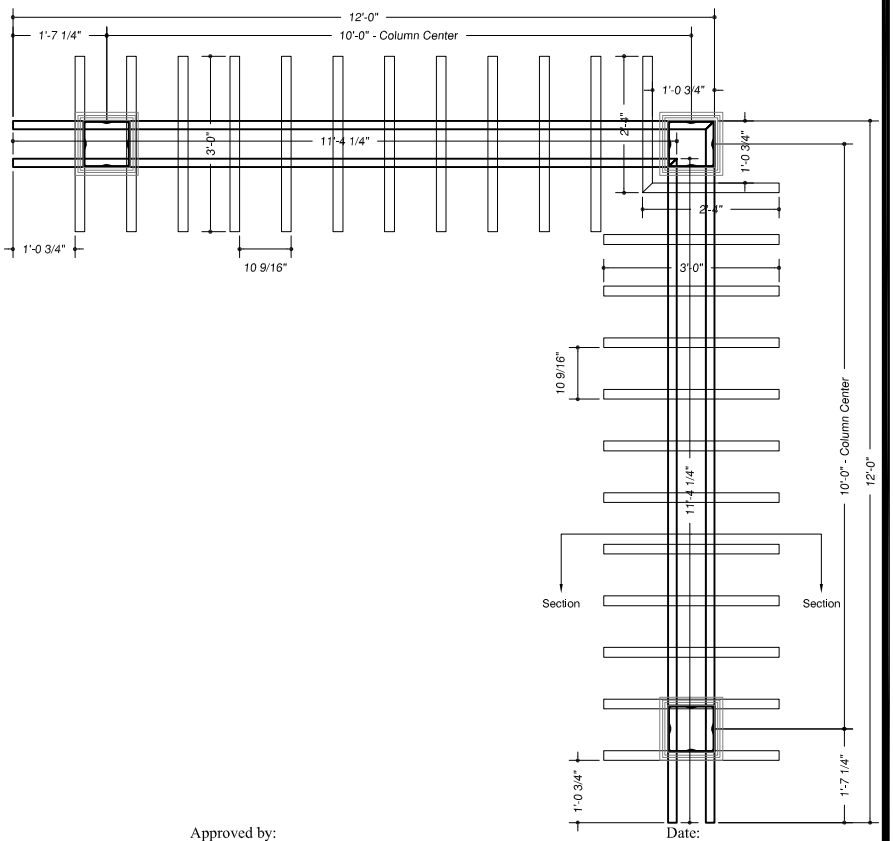

STOCK NUMBER: -

QUANTITY: -

PRODUCT MATERIAL: Pultruded Fiberglass

ORDER: -

NOTES: -

Approved by:

Date:

Custom product is non-refundable once production starts.

All dimensions are based on information provided for HB&G. Contractor/Owner shall verify all dimensions. Signee accepts all dimensional liability upon signature.

Drawn By: CAG
Date: 22 May 2019
Revised: .
Scale: Not to Scale
Dwg #: Corner Screen.dwg
Sheet 1 of 1

Outdoor Living

24' Corner Privacy Screen

w/ Square Columns

HB&G Building Products
1015 Brundidge Blvd.
P.O. Box 589
Troy, Alabama 36081
334.566.5000
Fax 334.566.4629
www.hbgcolumns.com