PermaPost ®

5"x5"x7'-6 1/2" Colonial

Lamp Post

SKU: WLP5X8

Product Material: Polyethylene/Galv. Steel

Notes

- Tolerances: +/- 1/4" in all dimensions.
-Painting Posts is not recommended. Do NOT use dark colors(dark colors are considered any color that falls within the L values of 56 to 0). L is a measure of the lightness of an object, and ranges from 0(Black) to 100(White). Follow paint manufacturer's instructions for priming and painting posts. See Installation Instructions.
- 5" Colonial Lamp Post installation varies depending on application. Lamp posts are to be installed in accordance with installation instructions.
- The optional use of "L"-brackets is sold separately.
- Post actual dimension: 4-1/4"x4-1/4"
-Galvanized Steel pipe: 20 guage/0.0396" Thickness
- Posts are not intended to be used in a free standing application without the use of a tie down system.

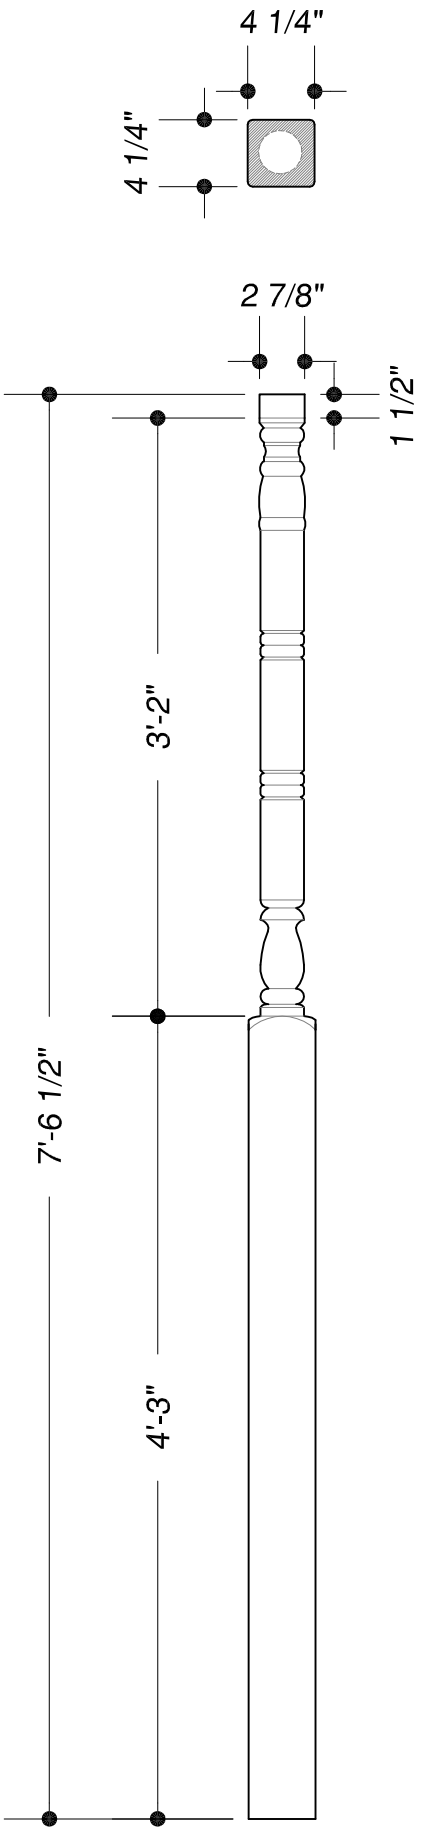

Drawn by: CAG
Date: 09 May 2019
Scale: NTS

WLP5X8 – Lamp Post

HB&G Building Products

1015 Brundidge Blvd.
P.O. Box 589
Troy, Alabama 36081
334.566.5000
Fax 334.566.4626
www.hbgcolumns.com

©2018 HB&G Building Products, Inc.