PermaPost ®

5"x5"x9' Colonial

SKU: PP5X9FF

Product Material: Polyethylene/Galv. Steel

Notes

- Tolerances: +/- 1/4" in all dimensions
- Whole Posts must have 75% contact at the top and 100% contact at the bottom. Splitting Posts is not recommended for reassembly. Split Posts have no galvanized pipe or polyurethane foam as well as no load bearing capabilities.
-Painting Posts is not recommended. Do NOT use dark colors(dark colors are considered any color that falls within the L values of 56 to 0). L is a measure of the lightness of an object, and ranges from 0(Black) to 100(White). Follow paint manufacturer's instructions for priming and painting posts. See Installation Instructions.
- 5" Colonial PermaPost has a structural load capacity of 1,300 lbs max.
- Top and bottom of post is attached to header and substrate with brackets and hardware provided. The optional use of "L"-brackets is sold separately.
- Post actual dimension: 4-1/4"x4-1/4"
-Galvanized Steel pipe: 20 guage/0.0396" Thickness
- Posts are not intended to be used in a free standing application without the use of a tie down system.

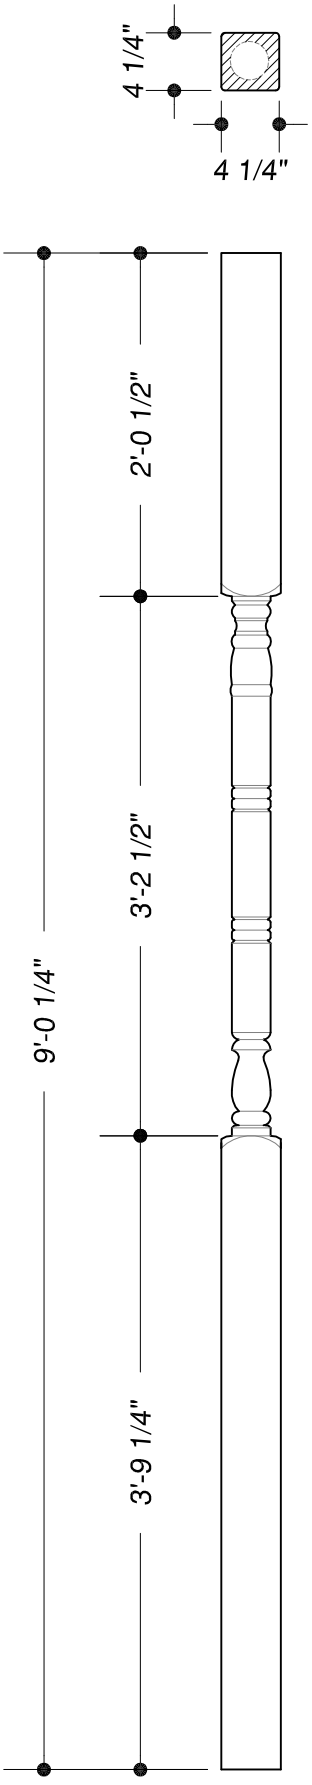

Drawn by: CAG
Date: 09 May 2019
Scale: NTS

Colonial–PP5X9FF

HB&G Building Products
1015 Brundidge Blvd.
P.O. Box 589
Troy, Alabama 36081
334.566.5000
Fax 334.566.4626
www.hbgcolumns.com
©2018 HB&G Building Products, Inc.