## Eyebrow Arbor

| | | | | | | | | | | |
|---|---|---|---|---|---|---|---|---|---|---|
| Width: | 11'-0" | Ledger | Qty: | (1) | Rafter | Qty: | (7) | Purlin | Qty: | (2) |
| Depth: | 2'-4" | | Size: | 2"x8"x11'-0" | | Size: | 2"x8"x2'-2" | | Size: | 2"x2"x11'-0" |
| | | | Tail: | Napa | | Tail: | Napa | | | |

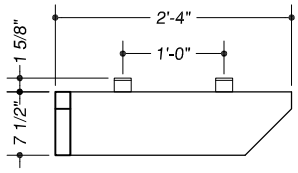


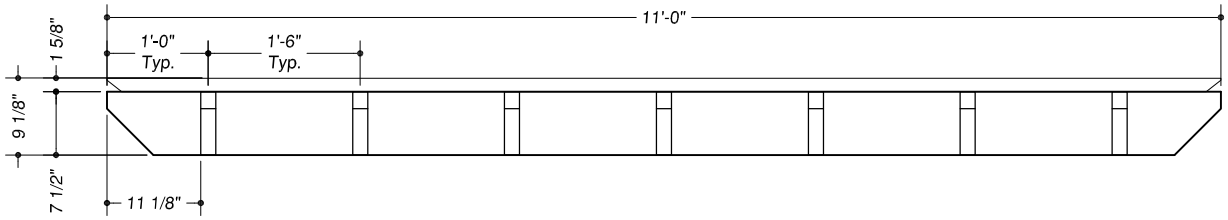


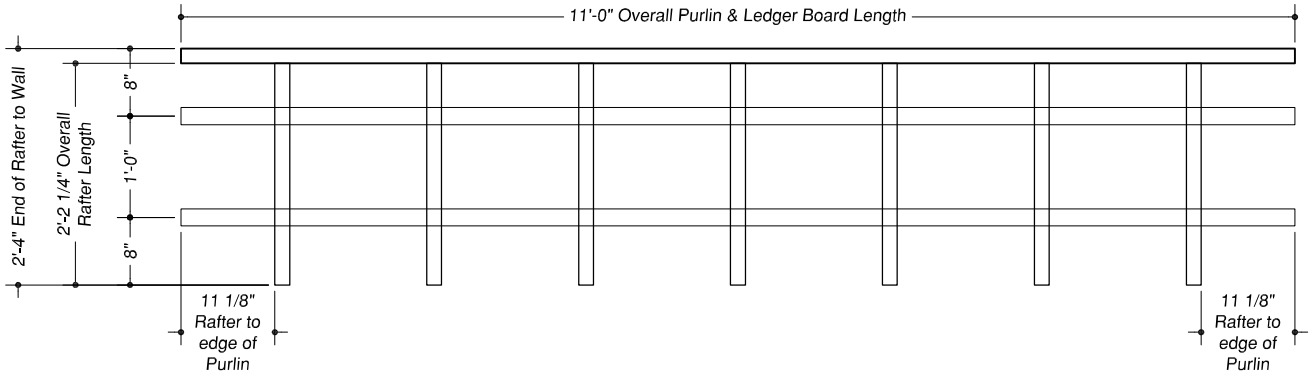


STOCK NUMBER: H911011

PRODUCT MATERIAL: Pultruded Fiberglass

NOTES: -
-

Drawn By: CAG
Date: 22 May 2019
Revised: .
Scale: Not to Scale
Dwg #: Eyebrow Arbor 11ft x 28in.dwg
Sheet 1 of 1

Outdoor Living
# 11'-0" x 2'-4" Eyebrow Trellis
-


HB&G Building Products
1015 Brundidge Blvd.
P.O. Box 589
Troy, Alabama 36081
334.566.5000
Fax 334.566.4629
www.hbgcolumns.com