Eyebrow Arbor

Width:	18'-0"	Ledger	Qty:	(1)	Rafter	Qty:	(9)	Purlin	Qty:	(2)
Depth:	2'-4"		Size:	2"x8"x18'-0"		Size:	2"x8"x2'-2"		Size:	2"x2"x18'-0"
			Tail:	Napa		Tail:	Napa			

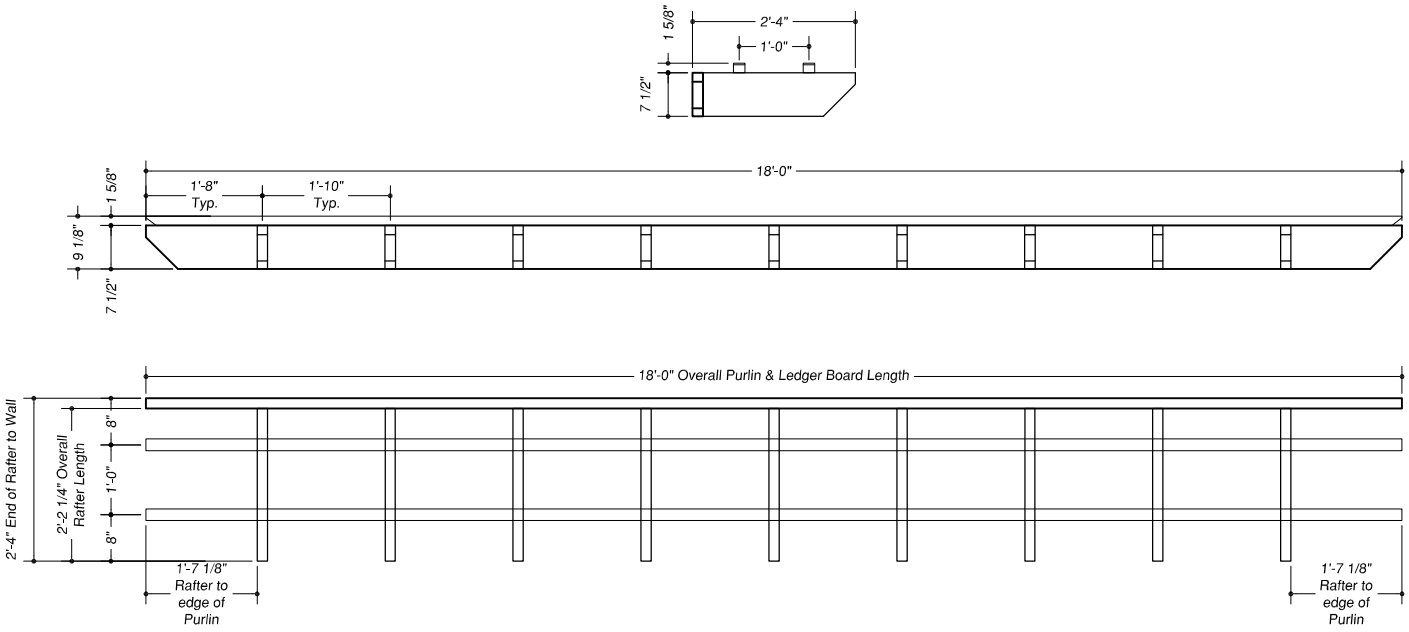

STOCK NUMBER: H911018
PRODUCT MATERIAL: Pultruded Fiberglass
NOTES: -
-

Drawn By: CAG
Date: 22 May 2019
Revised: .
Scale: Not to Scale
Dwg #: Eyebrow Arbor 18ft x 28in.dwg
Sheet 1 of 1

Outdoor Living
18'-0"x2'-4" Eyebrow Trellis
-

HB&G Building Products
1015 Brundidge Blvd.
P.O. Box 589
Troy, Alabama 36081
334.566.5000
Fax 334.566.4629
www.hbgcolumns.com