PermaRail Plus ®

Newport Decorative Rail

-

SKU: 04042, 04044, 04046, 04048

Product Material: cPVC

Notes

- PermaRail Plus is made of pre-finished weather resistant cellular PVC with aluminum inserts.
- Newport PermaRail Plus is available in 6'-0", 8'-0", 10'-0", & 12'-0" lengths when ordering components
- PermaRail Plus is pre-finished with a tough exterior grade coating. If painting is desired, simply coat with an exterior paint, following paint manufacturers instructions. DO NOT paint rail using dark colors (dark colors are considered any color that falls within the L values of 56 to 0).
- Caulk the ends where the PVC railing meets support using exterior grade caulk.
- PermaRail Plus can be ordered in pre-built sections in lengths of 4'-0", 6'-0", & 8'-0" with 1-1/4" square, 1-1/2" square, or 1-1/2" turned balusters.
- PermaRail Plus is attached to structural newel, column, or wall using the brackets in the PermaRail Plus installation kit. If components are used then kits will need to be ordered seperately. Pre-Built sections will include these kits. See Installation Instructions.
- PermaRail Plus can be curved to a radius of 96"-240". Modified radii are available with a 96" radius being the smallest radius. The curved rail sections will have an aluminum insert. All curved sections are 8'-0" long.
- PermaRail sections can NOT be connected end to end. Rail must connect to a structural member.
- HB&G is not responsible for any rail system that does not meet the requirements of the governing building code in the location where the system is installed.

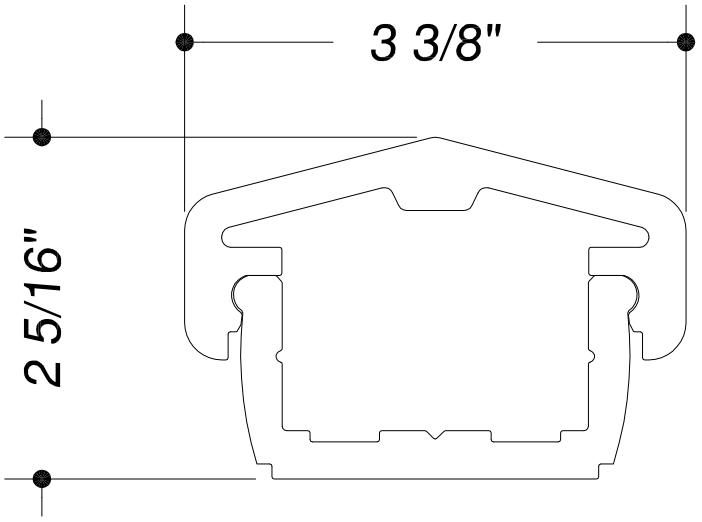

Drawn by: CAG
Date: 3 June 2019
Scale: NTS

HB&G Building Products
1015 Brundidge Blvd.
P.O. Box 589
Troy, Alabama 36081
334.566.5000
Fax 334.566.4626
www.hbgcolumns.com