Square PermaSnap™ Column Wrap

# *8"x8"x8'-6" Plain*

-

## SKU: PS885

## Product Material: CPVC

## Notes

- PermaSnap Column Wrap is designed to wrap a structural pressure treated post.
- 25 Year Limited Warranty
- Low Maintenance CPVC.
- Column wrap material is 3/8" thick.
- Tolerance: ± 1/8" in all dimensions.
- Trim Kits options available: Bed Mould, Hampton, Chesapeake
- Trim Kit is to be wrapped around column wrap once adhesive has been added to each miterfold.
- Columns are not intended to be used as a load bearing column.

-

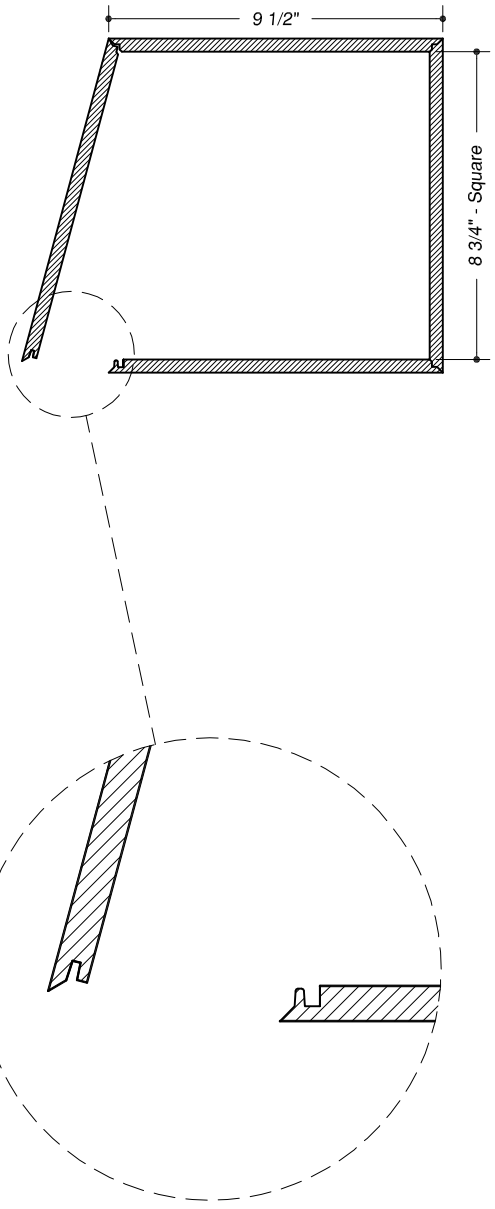


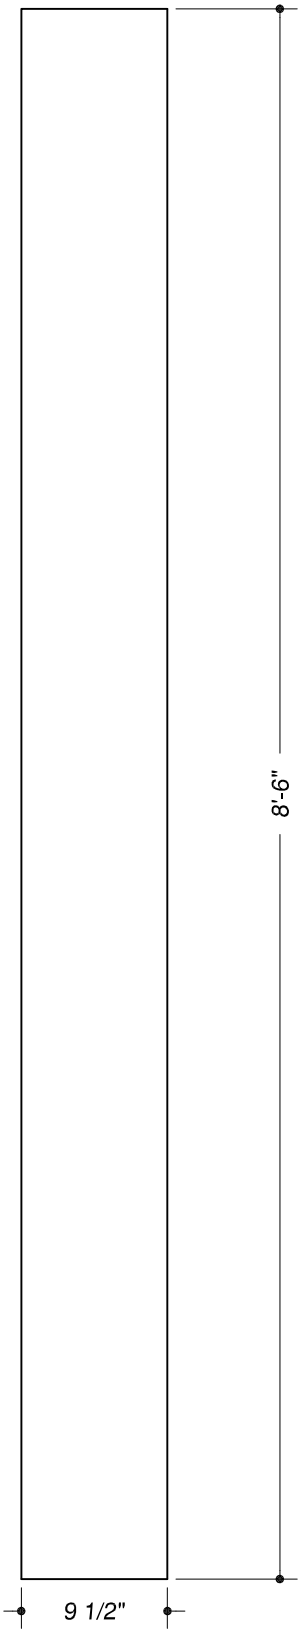


Drawn by: CAG
Date: 6 May 2015
Scale: NTS

PS885.dwg

HB&G Building Products

1015 Brundidge Blvd.
P.O. Box 589
Troy, Alabama 36081
334.566.5000
Fax 334.566.4626
www.hbgcolumns.com