Square PermaSnap ™ Column Wrap

4" Hampton

Trim Kits

SKU: TK4HAM

Product Material: CPVC

Notes

- Tolerances: +/- 1/8" in all dimensions
- All Trim Kits are non-load bearing as they are for aesthetic purposes only.
- Ogee Base is 5/8" thick material.
- Cap is Bed Mould (XP1188).
- 1/16" clearance is given on the inside of cap and base trim kit.

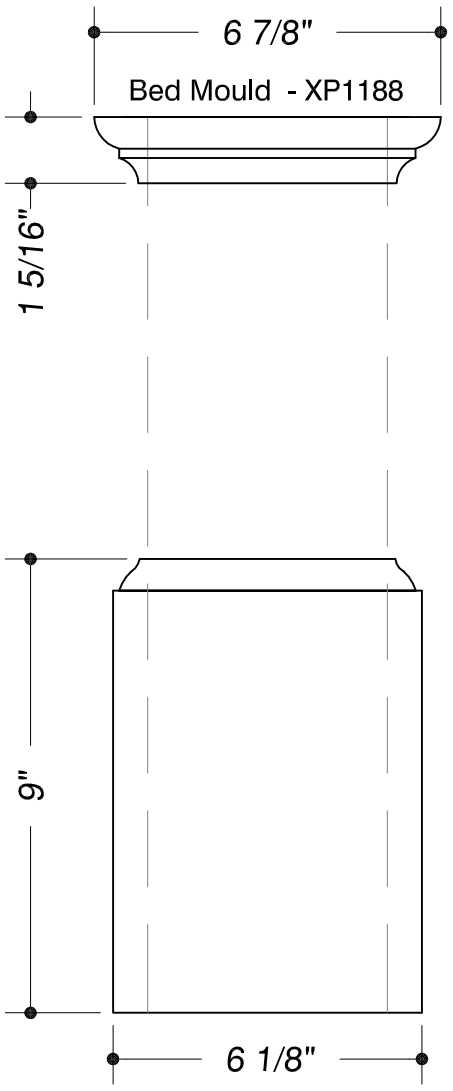

Drawn by: CAG
Date: 16 May 2019
Scale: NTS

TK4HAM.dwg

HB&G Building Products
1015 Brundidge Blvd.
P.O. Box 589
Troy, Alabama 36081
334.566.5000
Fax 334.566.4626
www.hbgcolumns.com