Square PermaWrap Craftsman Column

10"x6"x60" Plain

w/ Traditional Cap & Base

SKU: 86203

Product Material: cPVC

Notes

- All PermaWrap columns are non-load bearing. This column is designed to install around a previously installed structural post. See Installation Instructions.
- Caulk where required using Siroflex brand Sealant and Adhesive provided by manufacturer. Lightly sand or scuff surface of column. Clean surface of column to remove any dirt or hand oil residue with light detergent and water, denatured alcohol, or window cleaner. Apply one coat of 100% acrylic exterior primer and one or more finish coats of 100% acrylic exterior paint. See Installation Instructions for more details.
- Column is attached to squaring blocks that are installed on the header and substrate around the existing structural post. See Installation Instructions for illustrations.
- Column inside dimensions:
Top: 4-7/8"
Bottom: 8-7/8"
- Standard Material Thickness is 1/2"
- Recessed & Raised Panel Stile dimension is 1-3/4" minimum.

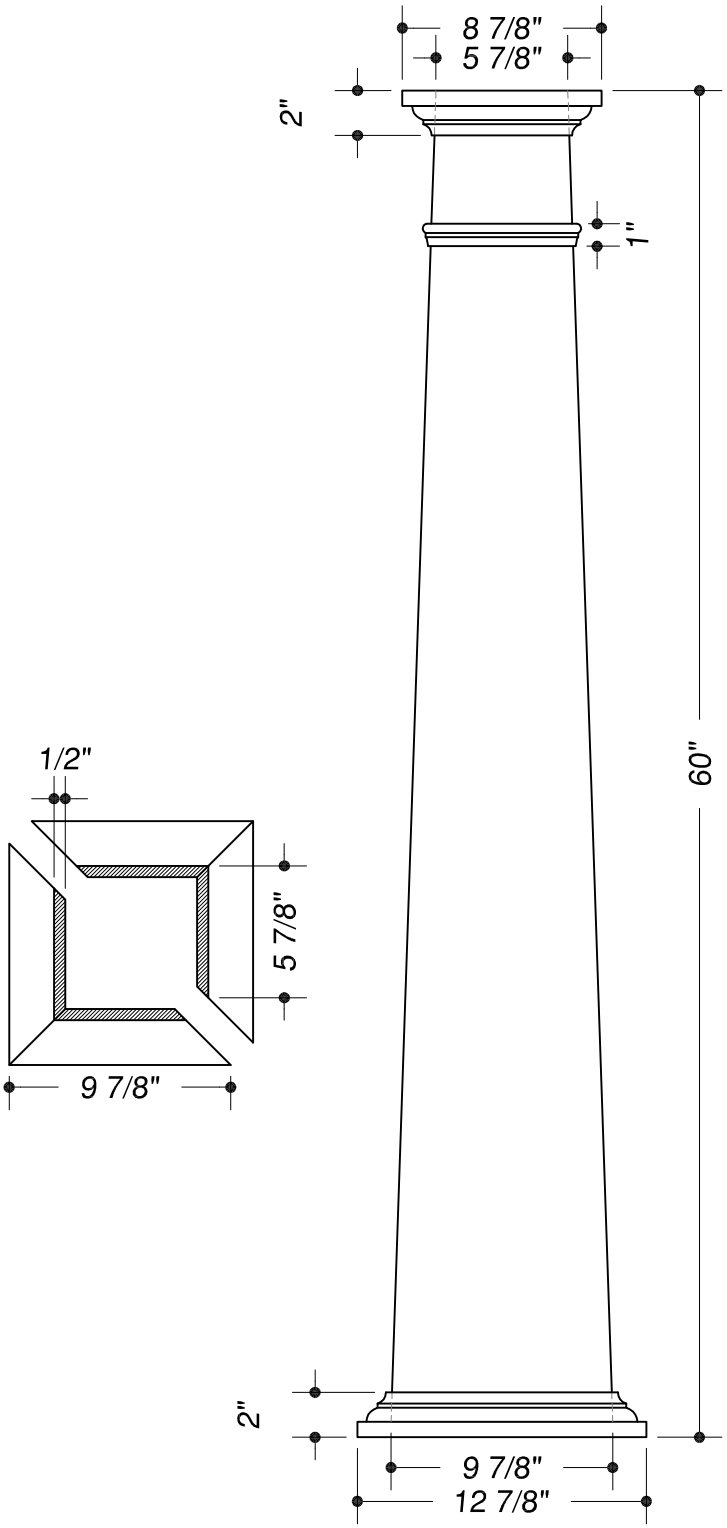

Drawn by: CAG
Date: 27 March 2019
Scale: NTS 10x6x60 Plain Premium

HB&G Building Products

1015 Brundidge Blvd.
P.O. Box 589
Troy, Alabama 36081
334.566.5000
Fax 334.566.4626
www.hbgcolumns.com

©2018 HB&G Building Products, Inc.